

MONUMENT RECORD
State of Indiana - County of Monroe

Section: 1

Township: 9 North

Range: 1 West

Corner ID: Blm U-03


Monument Description & Remarks: Found Sandstone with "+" at West ¼ corner of section. Stone measured 0.33' (h) x 0.59' (l) x 0.25' (w) and was marked with old pink flagging.

References On File: Stephen & Jill Campbell survey prepared by Lee Utt, R.L.S., dated 1/4/2000. Old Legal Survey Book #2, Page 316, in the County Surveyor's Office.

RECOVERY TIE DRAWING

Field Book 00-01 Page No. 28

USGS Unionville Quad

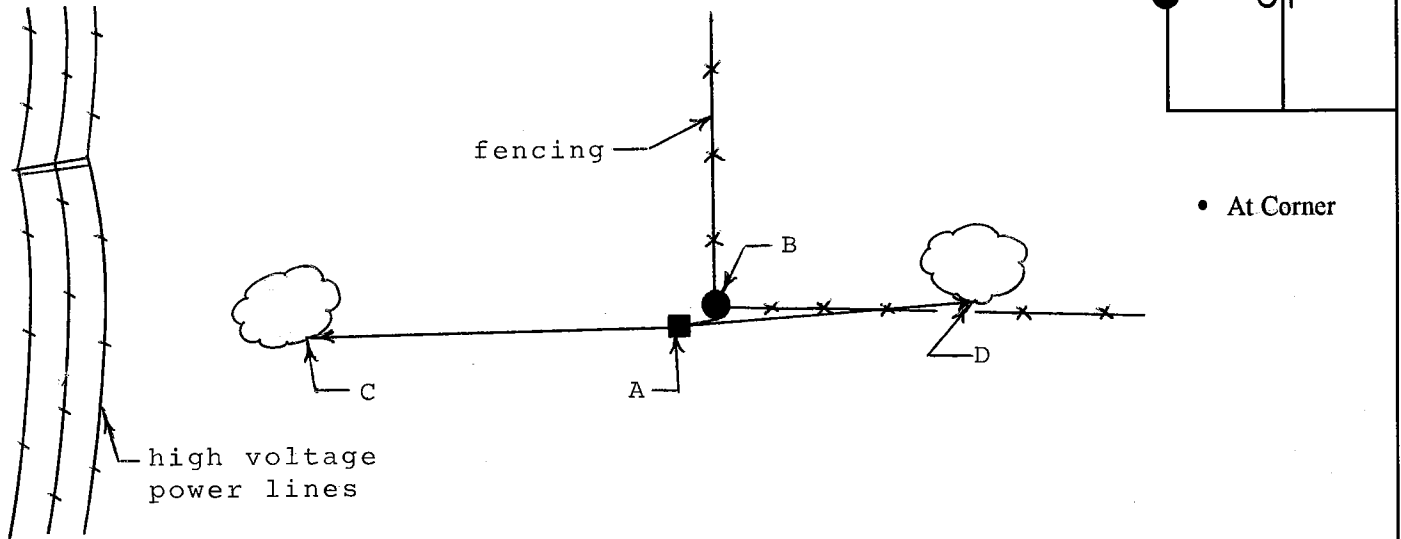

A - Sandstone with "X"

B - North 80° East, 0.32' from stone
PK nail in 8" round post

C - South 89° West, 32.88' from stone
MAG nail in 13" Black Oak


D - North 86° East, 22.64' from stone
MAG nail in 15" White Oak

Not To Scale

Compass Bearing Magnetic North

I, Kevin P. Enright, Monroe County Surveyor, hereby certify that the document was prepared under my direction in accordance with the provisions of Section 36-2-2-11 of the Indiana Code; and the above data is given under my hand and seal this 14th day of March, 2000.

Kevin P. Enright

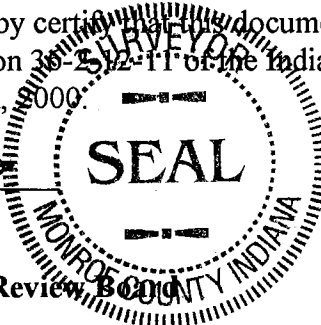

Administered by the Monroe County Surveyor Review Board

Date: 5-24-00

